1:20

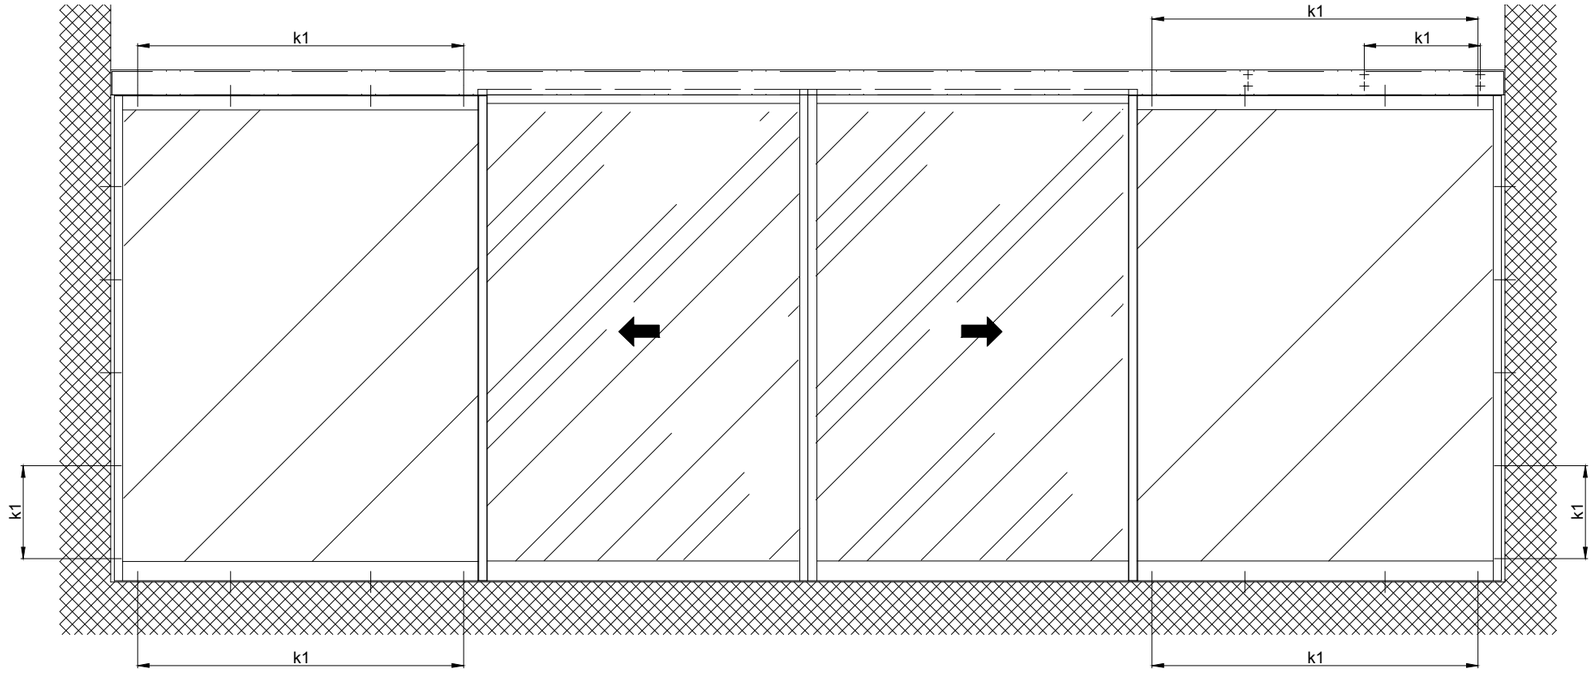

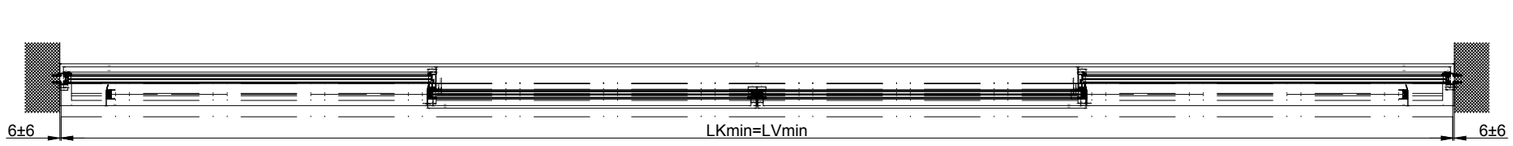

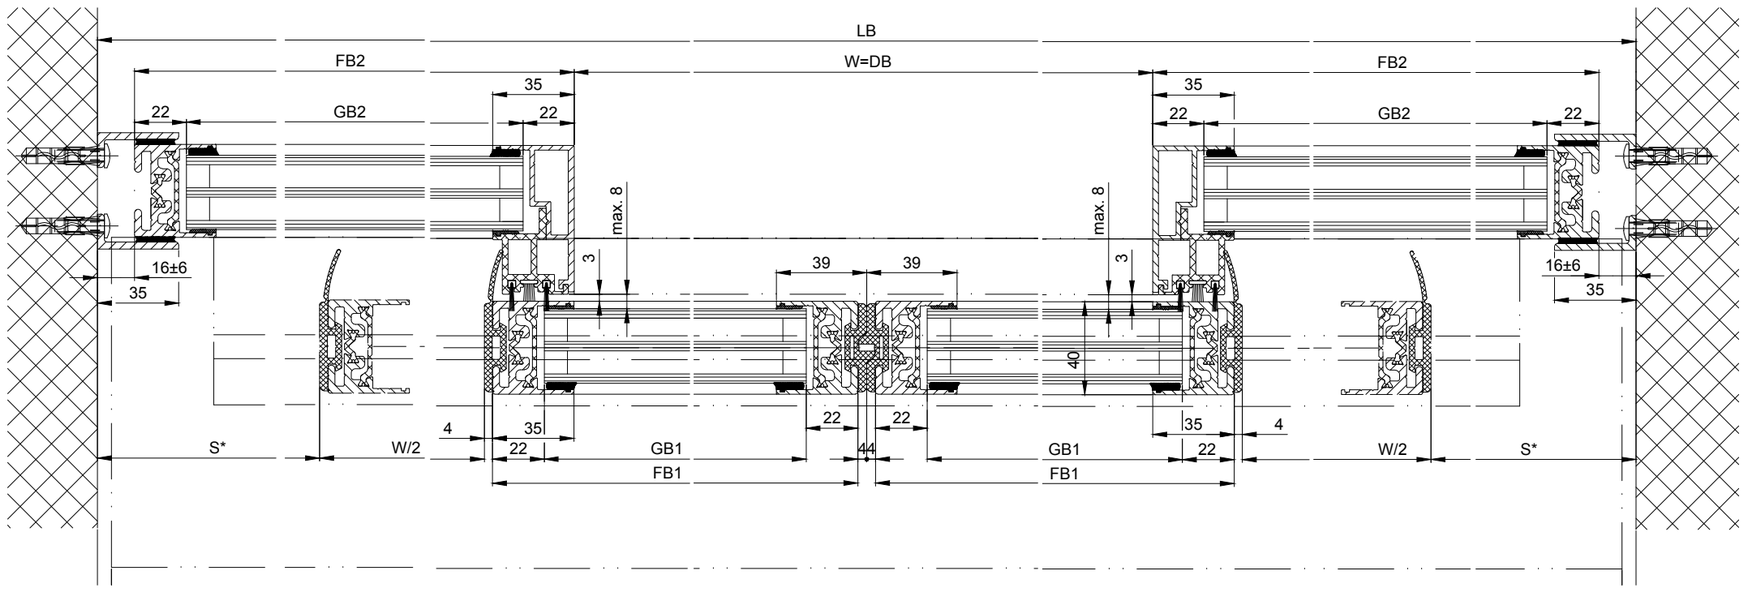

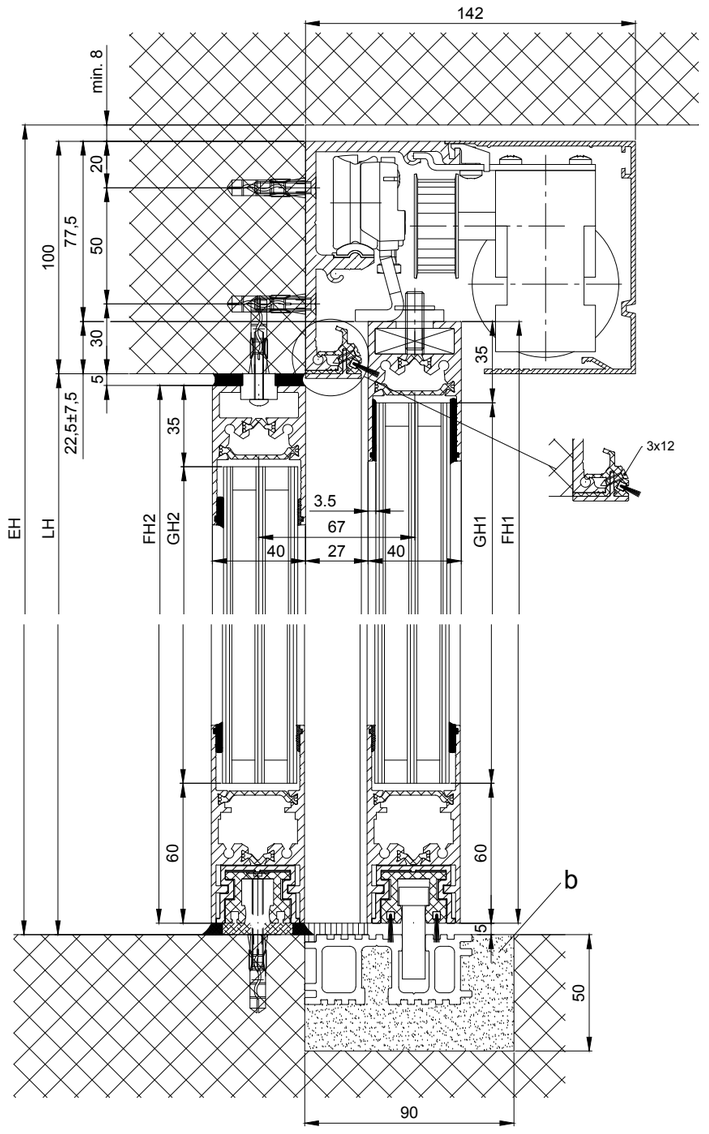

Variants of the drive cross section:
- Header profile 2101/2201/2202
- Header profile 2101/2201/2202 H100 (according to drawing)

b Executed on site

k1 Distance, type and number of fixing screws are to be defined due to the building's material structure and the necessary stability

LB=2W+2S+78
W=(LB-2S-78)/2
LKmin=LVmin
FB1=W/2+39
FB2=W/2+S+39
GB1=FB1-44
GB2=FB2-44
FH1=LH+17.5
FH2=LH-10
GH1=FH1-95
GH2=FH2-95

The door leaves must be made from material which do not bear any potential risk of injury in any case of breakage (for example single sheet toughened savety glass, compound safety glass etc.). Transparent door leaves must be clearly labelled to be recognised as such.

* Safety margin according to national regulation

Anodize/color: _____ layer thickness: _____ Additional info: _____
RAL : _____

Object:

Customer:

Order-Nr.: Date: Releasesignatur:

Scale	Drawn	22.11.19	MURO
%	ok to print	.	.

Operatortyp: Profilsystem Execution

2203 EB-LR32THERM with fixedwing, lintel

TORMAX AUTOMATIC
TORMAX a Division of LANDERT Group AG
CH-8180 Bülach-Zürich

Document number.: T3_390_750

Index .