1:20

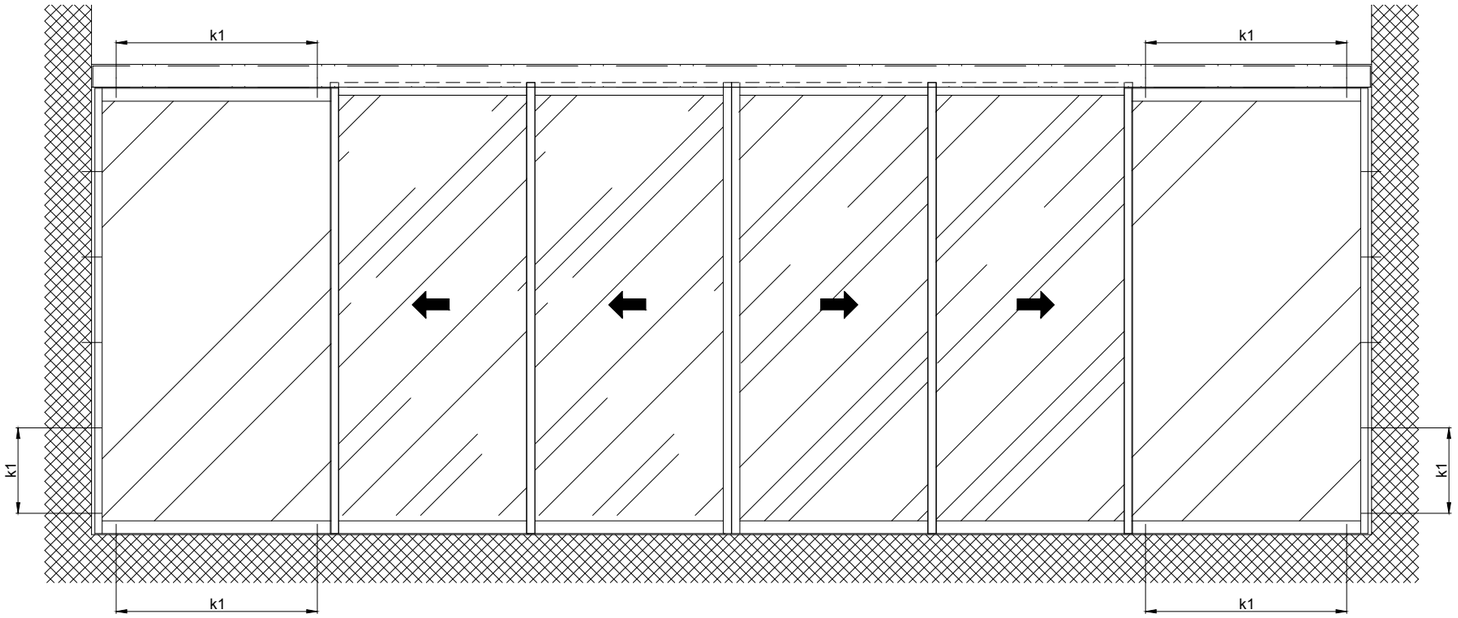

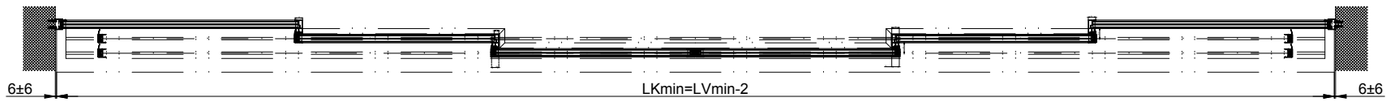

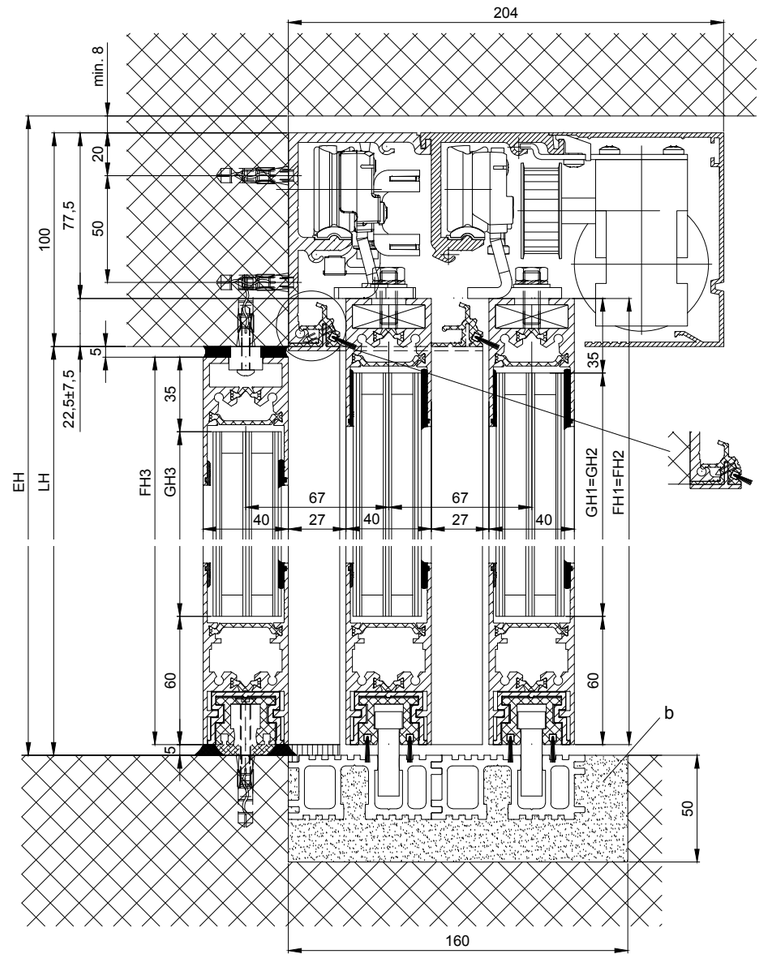

Variants of the drive cross section:
- Header profile 2101/2201/2202
- Header profile 2101/2201/2202 H100 (according to drawing)

b Executed on site

k1 Distance, type and number of fixing screws are to be defined due to the building's material structure and the necessary stability

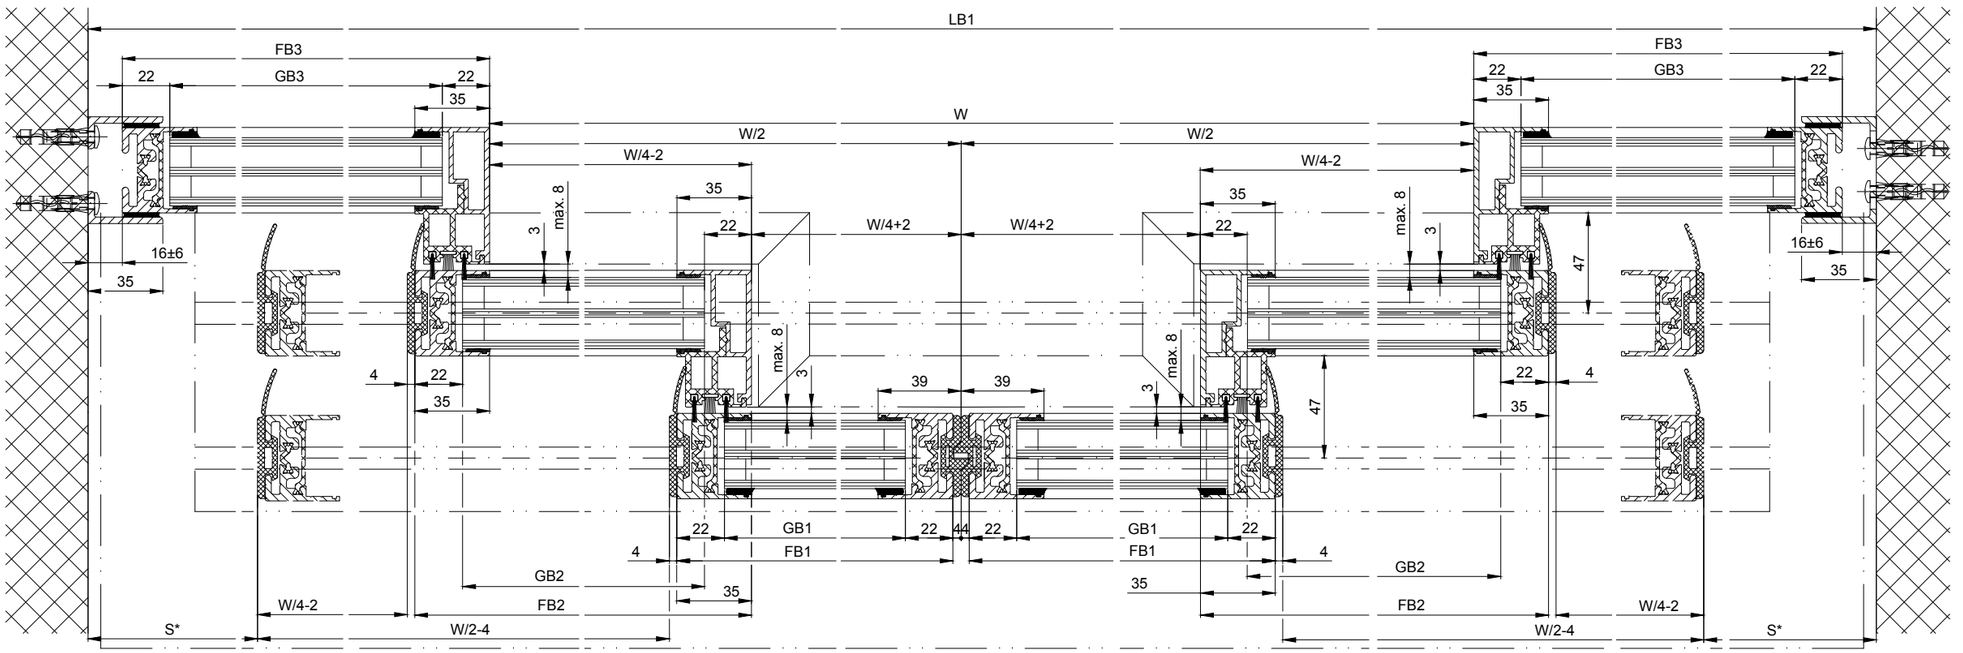

LB1=1.5W+2S+74		GB2=FB2-44	
W=(LB-2S-74)/1.5		GB3=FB3-44	
LKmin=LB1-12			
LKmin=LVmin-2		FH1=FH2=LH+17.5	
FB1=W/4+33		FH3=LH-10	
FB2=W/4+33			
FB3=W/4+S+21		GH1=GH2=FH1-95	
GB1=FB1-44		GH3=FH3-95	

The door leaves must be made from material which do not bear any potential risk of injury in any case of breakage (for example single sheet toughened savety glass, compound safety glass etc.). Transparent door leaves must be clearly labelled to be recognised as such.

* Safety margin according to national regulation

Anodize/colon layer thickness: _____ Additional info:
_____ RAL : _____ _____

Object:

Customer:

Order-Nr.: Date: Releasesignatur:

Scale %
Drawn 22.11.19 MURO
ok to print . .

Operatortyp: Profilsystem Execution
2203 TB-LR32THERM with fixedwing, lintel

TORMAX AUTOMATIC
TORMAX a Division of LANDERT Group AG
CH-8180 Bülach-Zürich

Document number.: T3_390_752
Index .