1:20

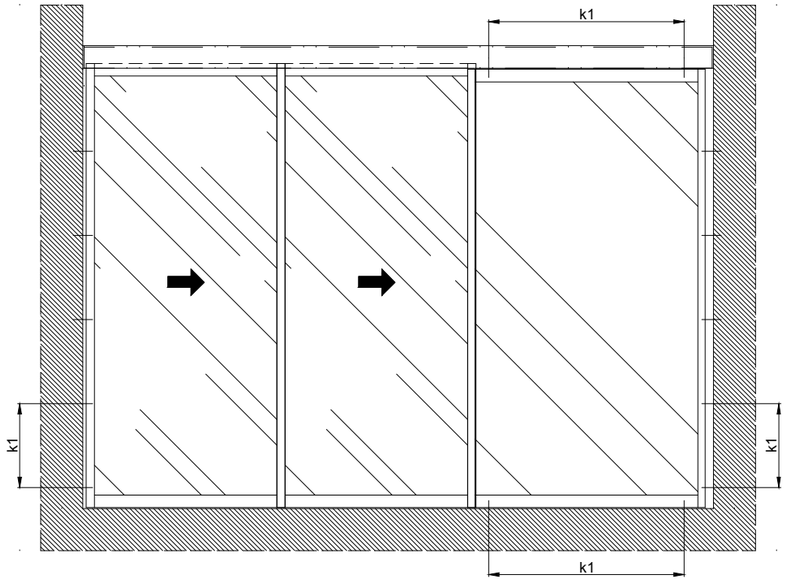

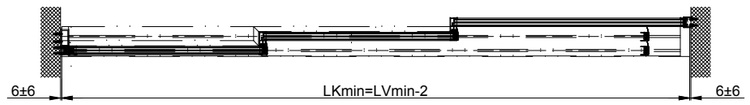

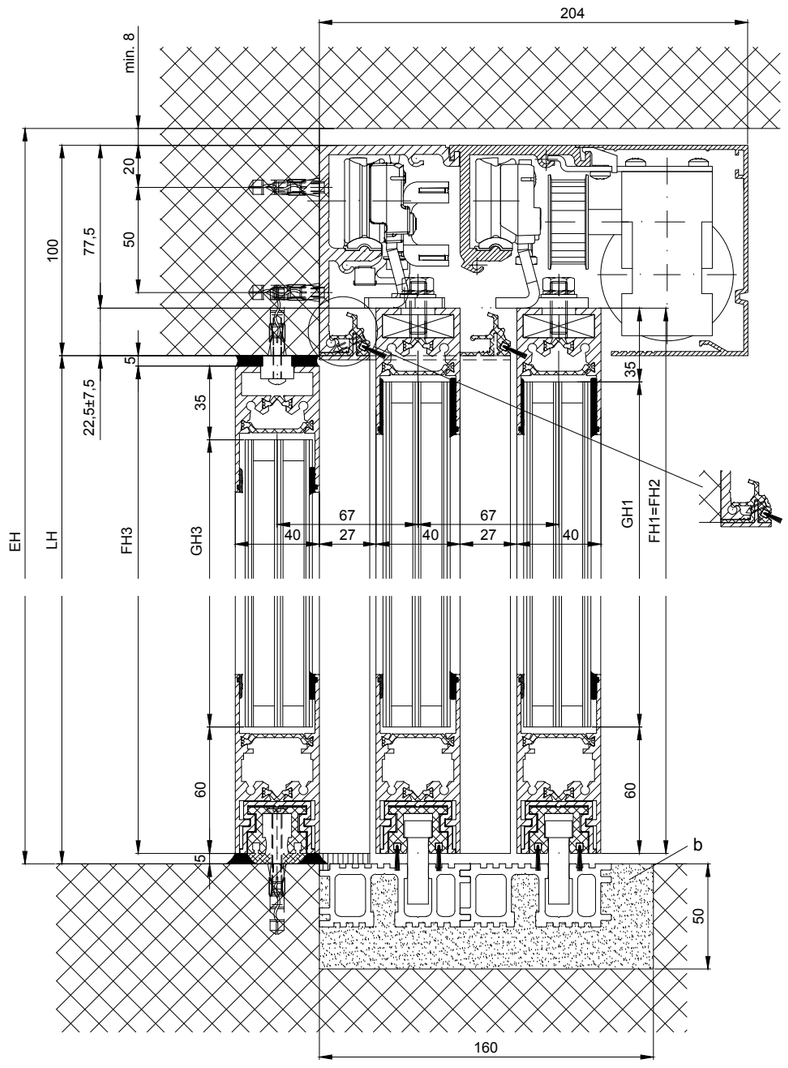

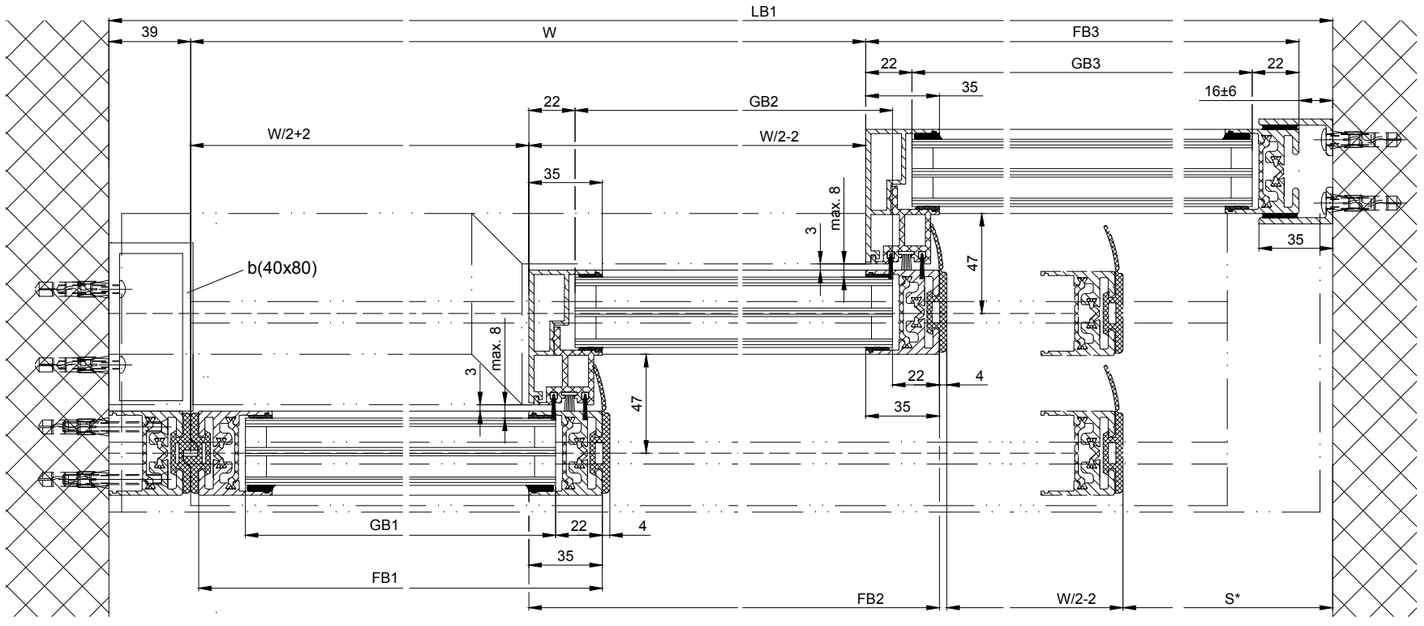

b Executed on site

k1 Distance, type and number of fixing screws are to be defined due to the building's material structure and the necessary stability

LB1=1.5W+76+S		GB1=FB1-44	
W=(LB1-S-76)/1.5		GB2=FB2-44	
LVmin=LB1-12		GB3=FB3-44	
LKmin=LVmin-2		FH1=FH2=LH+17.5	
FB1=W/2+33		FH3=LH-10	
FB2=W/2+33		GH1=FH1-95	
FB3=W/2+S+21		GH2=FH2-95	
		GH3=FH3-95	

Variants of the drive cross section:
- Header profile 2101/2201/2202
- Header profile 2101/2201/2202 H100 (according to drawing)

The door leaves must be made from material which do not bear any potential risk of injoury in any case of breakage (for example single sheet toughened savety glass, compound safety glass etc.). Transparent door leaves must be clearly labelled to be recognised as such.

* Safety margin according to national regulation

Anodize/color _____ layer thickness: _____ RAL : _____ Additional info: _____

Object:

Customer:

Order-Nr.: Date: Releasesignatur:

Scale %

Drawn	22.11.19	MURO
ok to print	.	.

Operatortyp: Profilsystem Execution

2203 TR-LR 32 THERM with fixedwing, lintel

TORMAX AUTOMATIC

TORMAX a Division of LANDERT Group AG
CH-8180 Bülach-Zürich

Document number.: T3_390_754

Index .