1:20

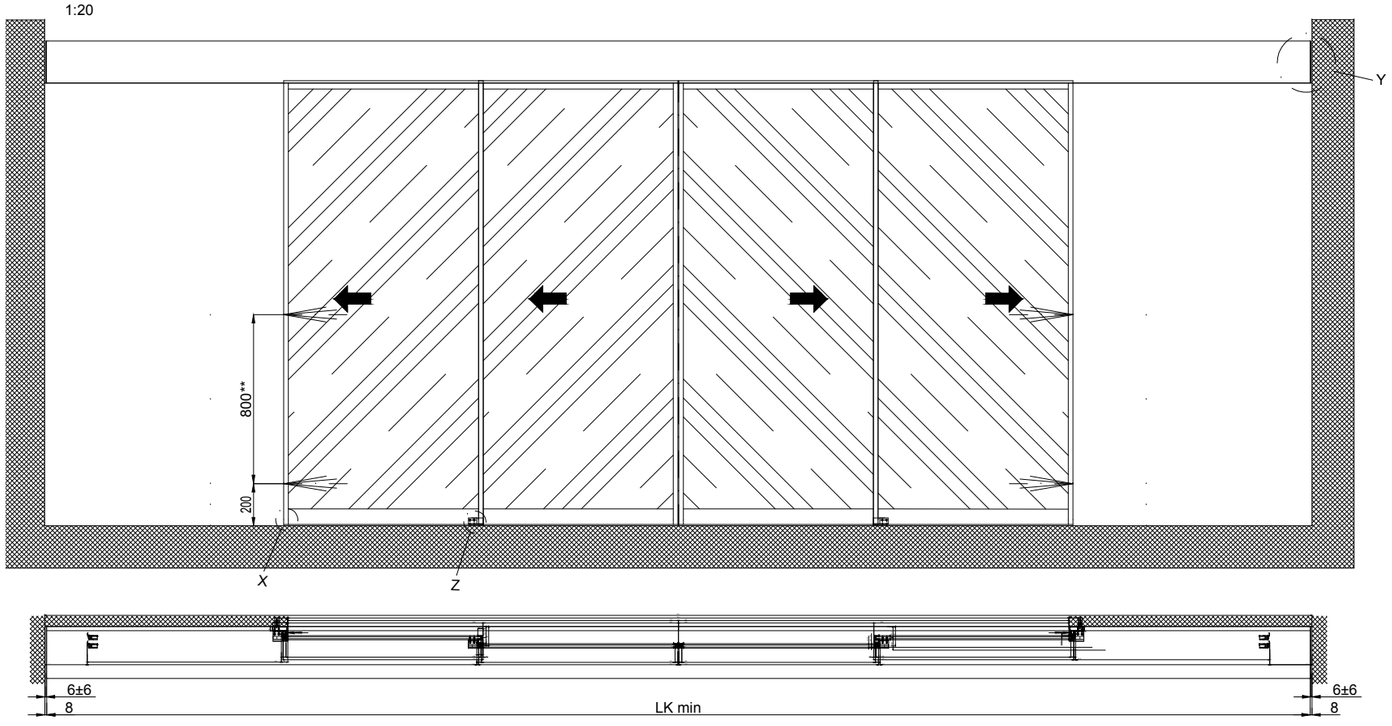

Detail Y

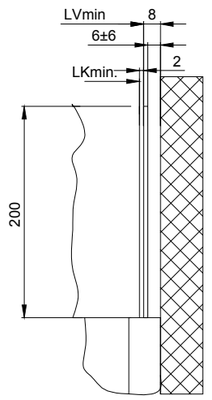

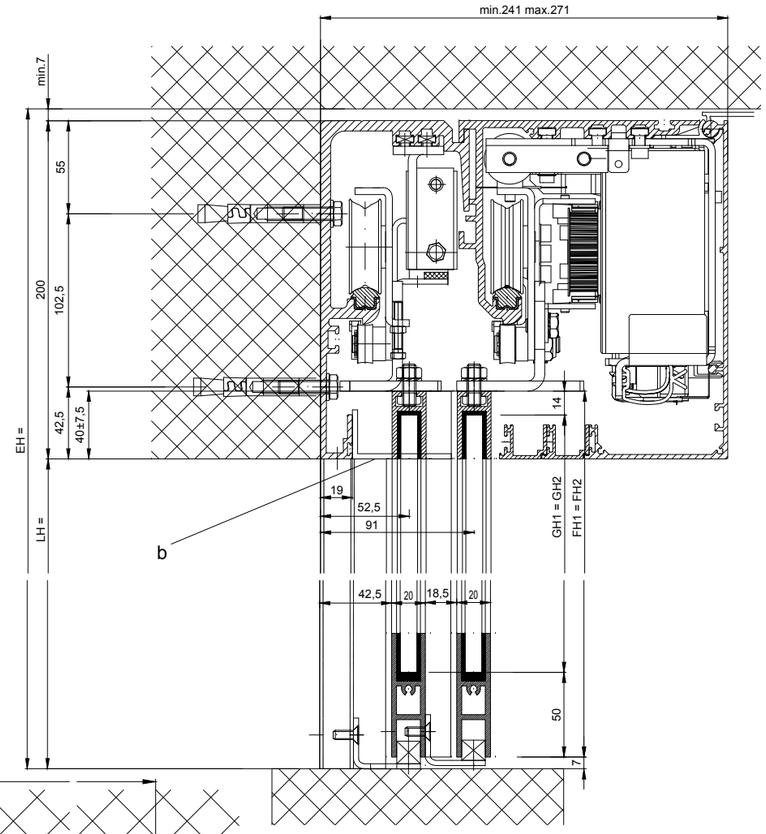

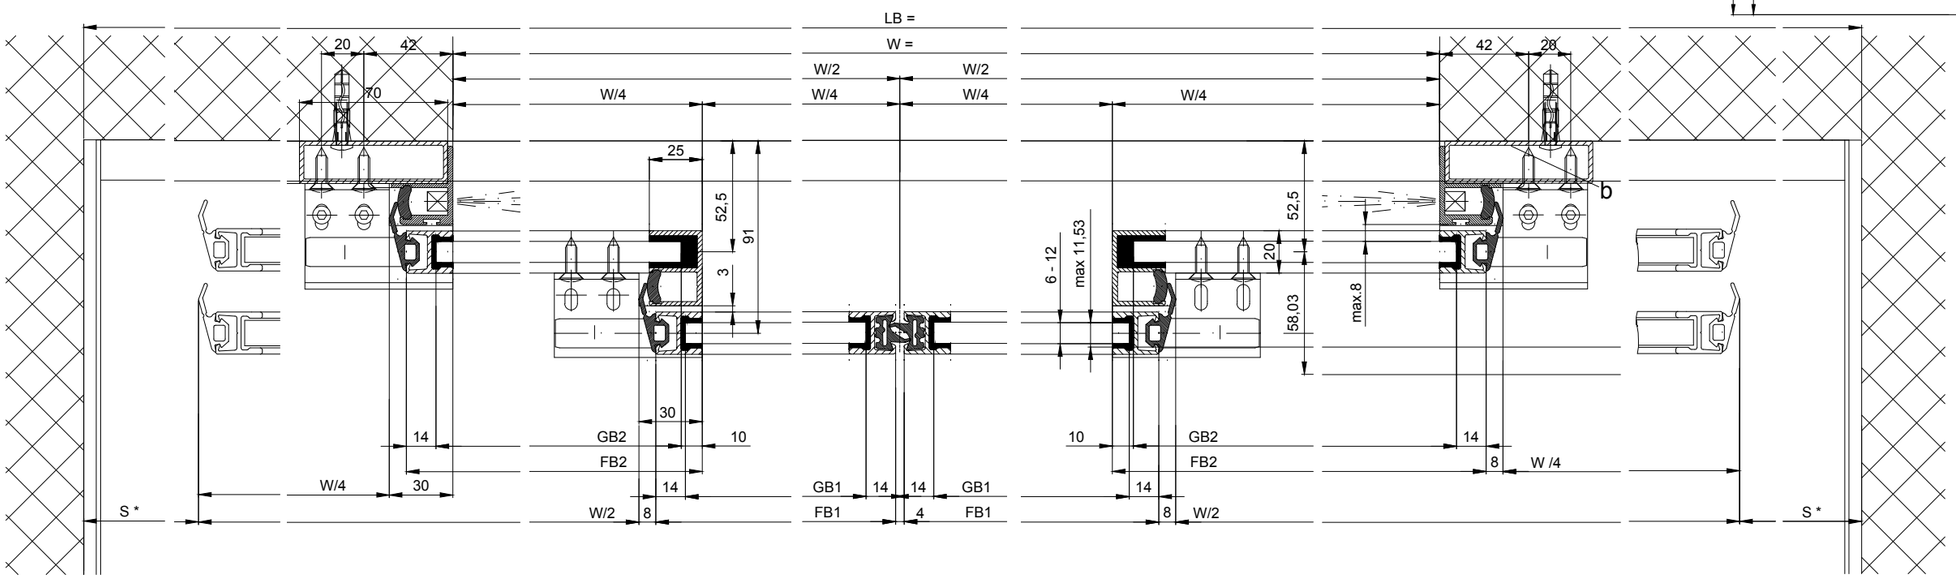

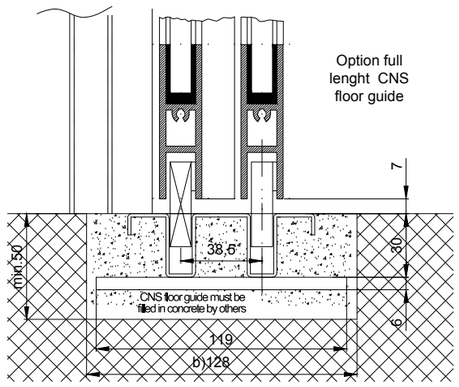

b) Supplied by employer

Detail X

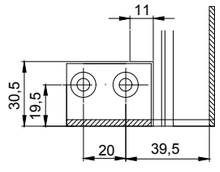

Detail Z

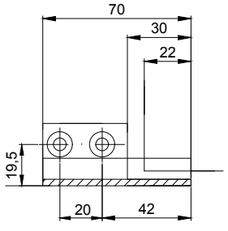

Nacharbeit:
Seitliche Bodenführung

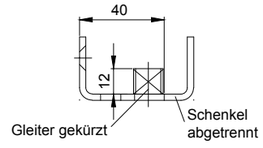

LB=1.5*W+2S+60		FB1=(W/4)+20	
W=(LB-2S-60)/1.5		FB2=(W/4)+22	
LKmin=LB-20		GB1=FB1-28	
LVmin=LKmin.+2		GB2=FB2-24	
		FH1=FH2=LH+33	
		GH1=GH2=FH1-64	

The door leaves must be made from material which do not bear any potential risk of injoury in any case of breakage (for example single sheet toughened savety glass, compound safety glass etc.). Transparent door leaves must be clearly labelled to be recognised as such.

* Safety margin according to national regulation

** Light barriers according to national regulation

Anodize/color: _____ layer thickness: _____ Additional info: _____

RAL : _____

Object:

Customer:

Order-Nr.: Date: Releasesignatur:

Scale %

Drawn	08.07.19	MURO
ok to print	-	-

Operatortyp: Profilsystem Execution

iMotion 2301-TB LR12 without fixedwing, lintel

TORMAX AUTOMATIC

TORMAX a Division of Landert Group AG
CH-8180 Bülach-Zürich

Document number.: T3_390_606

Index A